DATE	REVISIONS	NO.
JULY, 29, 99	ROBERT C. BOGART	15474
NOV. 29, 00	ROBERT C. BOGART	15474
DEC 13, 2001	ROBERT C. BOGART	15474
DEC 13, 2004	ROBERT C. BOGART	15474
DEC. 3, 2005	ROBERT C. BOGART	15474

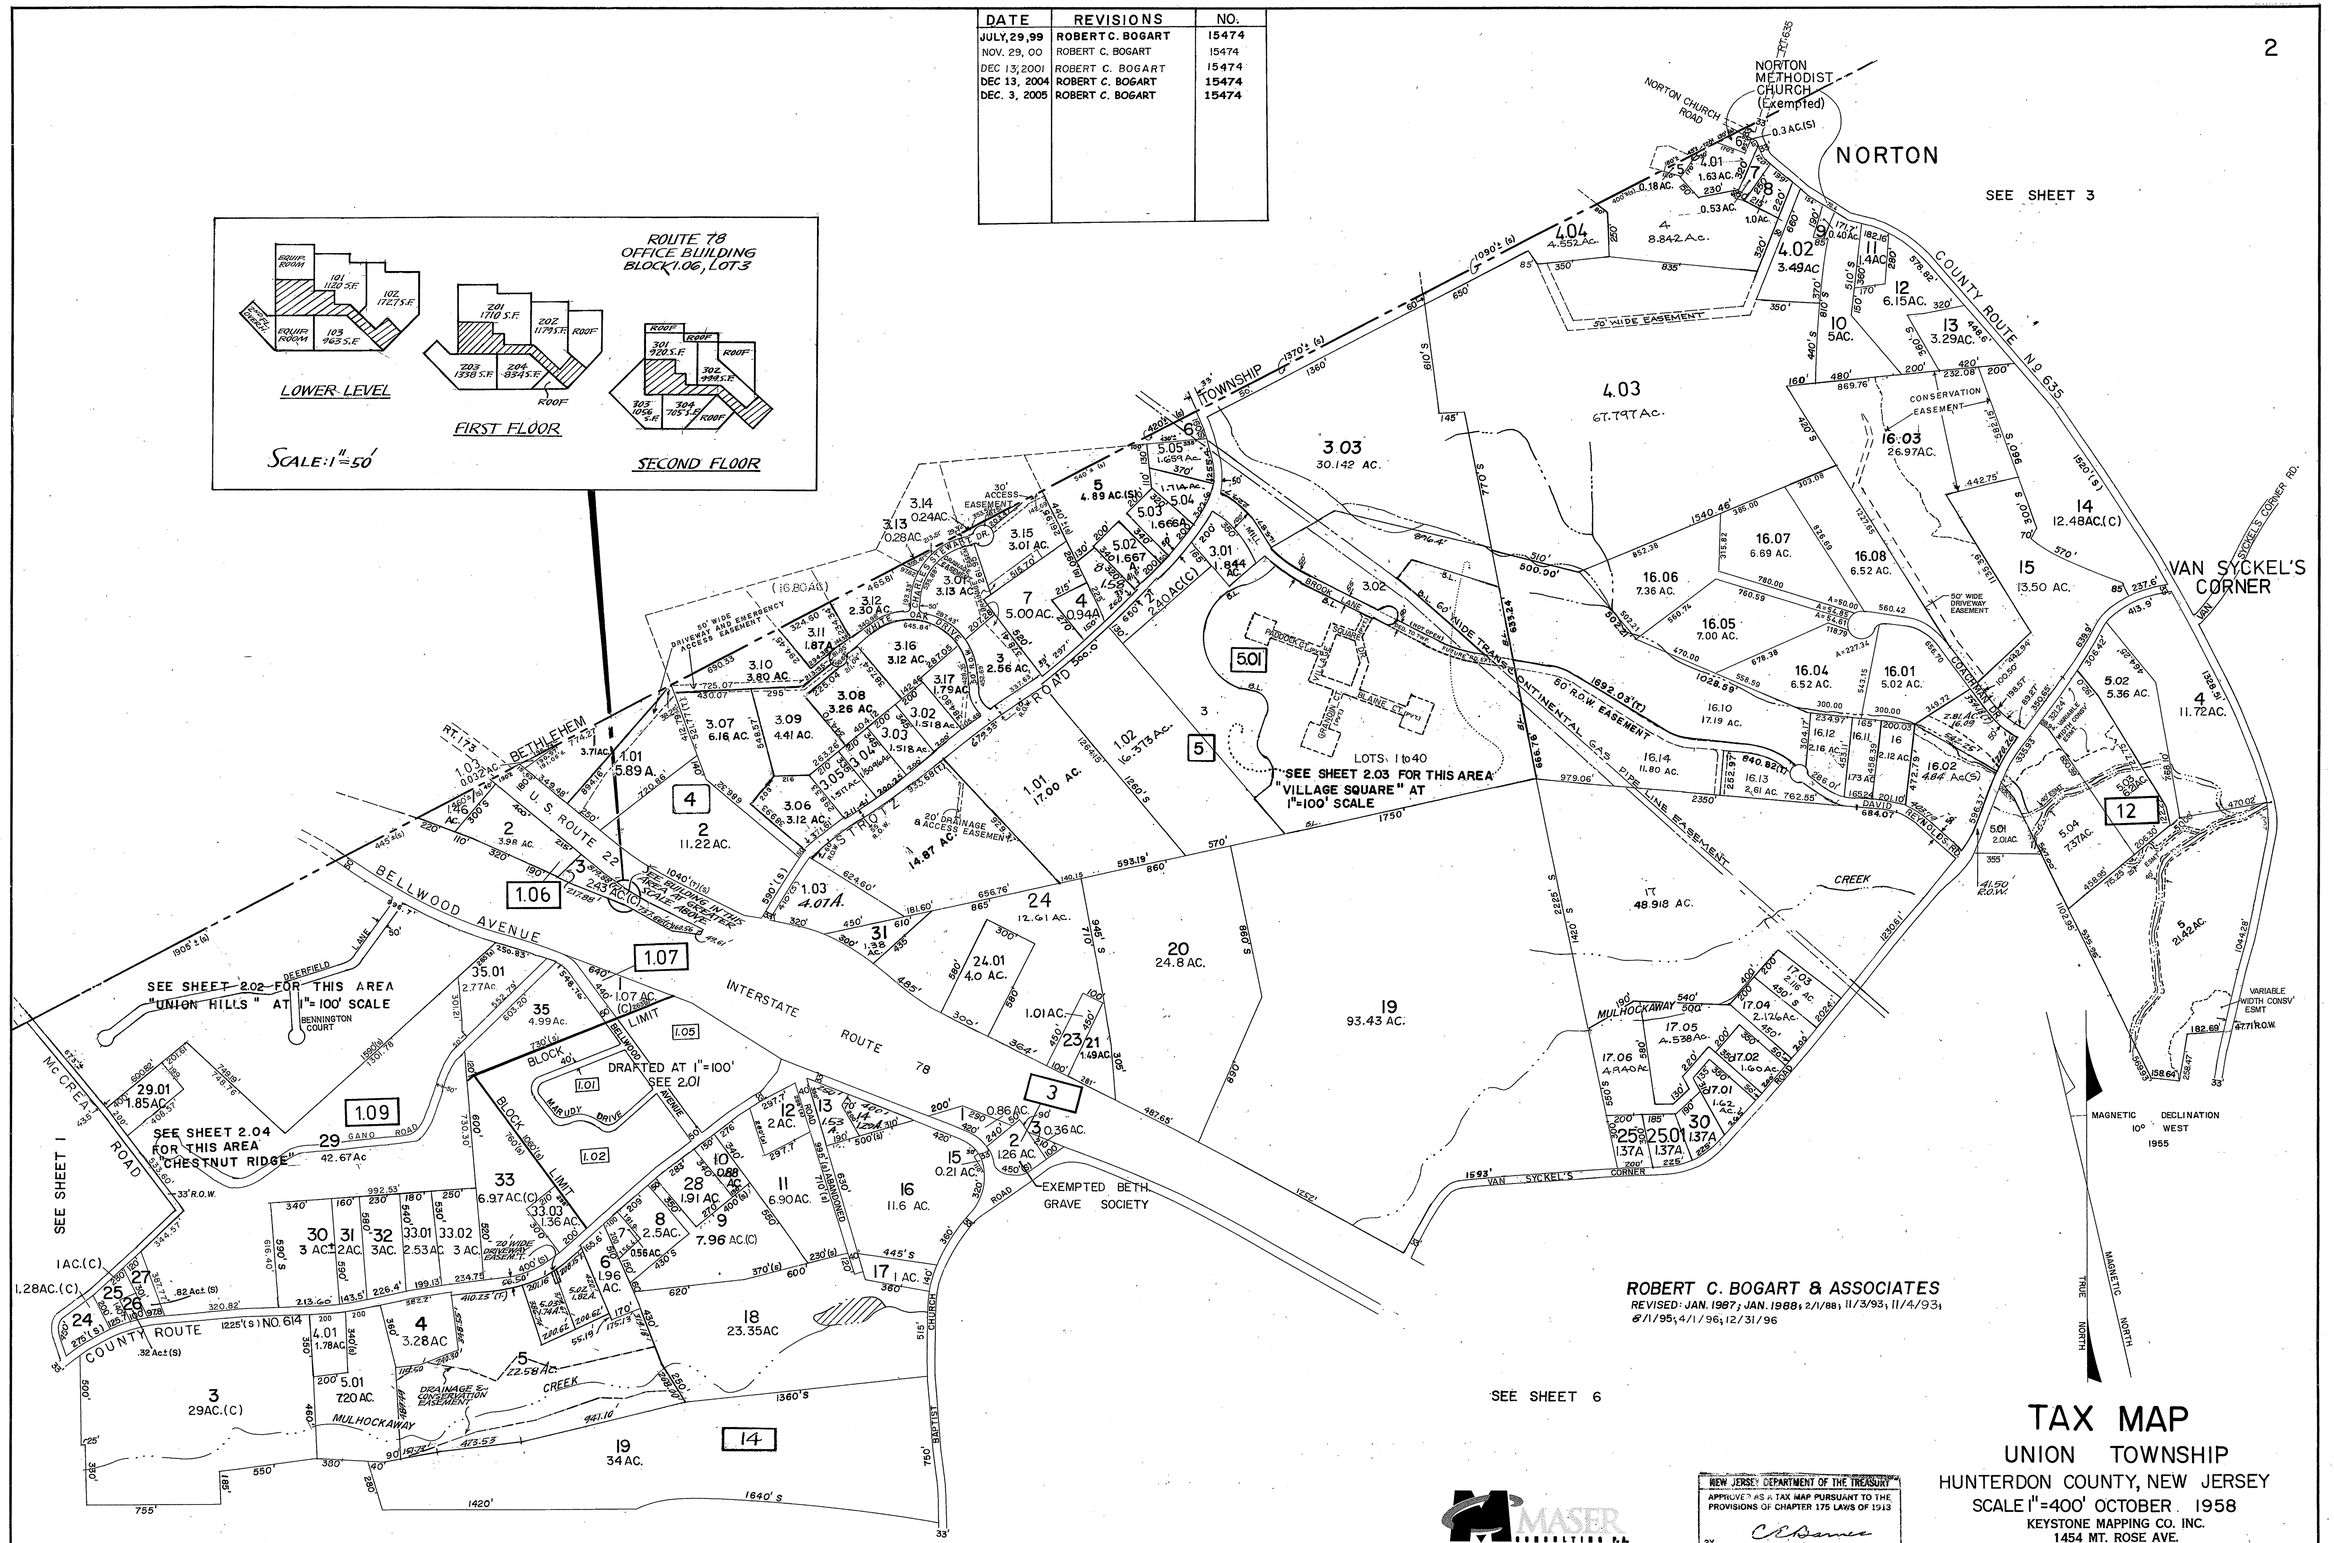

ROBERT C. BOGART & ASSOCIATES
REVISED: JAN. 1987; JAN. 1988; 2/1/88; 11/3/93; 11/4/93; 8/1/95; 4/1/96; 12/31/96

MASER CONSULTING P.A.
1325 State Route 31, Annandale, NJ 08801

NEW JERSEY DEPARTMENT OF THE TREASURY
APPROVED AS A TAX MAP PURSUANT TO THE PROVISIONS OF CHAPTER 175 LAWS OF 1913
BY C. C. Barnes
STATE SUPERVISOR
DATE DEC 11 1958 SERIAL NO. 216

TAX MAP

UNION TOWNSHIP

HUNTERDON COUNTY, NEW JERSEY

SCALE 1" = 400' OCTOBER 1958

KEYSTONE MAPPING CO. INC.
1454 MT. ROSE AVE.
YORK, PENNSYLVANIA

REVISED JULY 1, '62, 3/1/63, 3/15/64, 4/10/65, 4/11/66, 10/10/68, 11/22/71, 8/17/76, 12/15/77, 11/20/78, 10/13/79, 12/31/79, 12/31/79, 10/7/80, 10/20/81, 12/31/82