REVISIONS		
DATE	NAME	LIC. NO.
8/26/05	ROBERT C. BOGART	15474

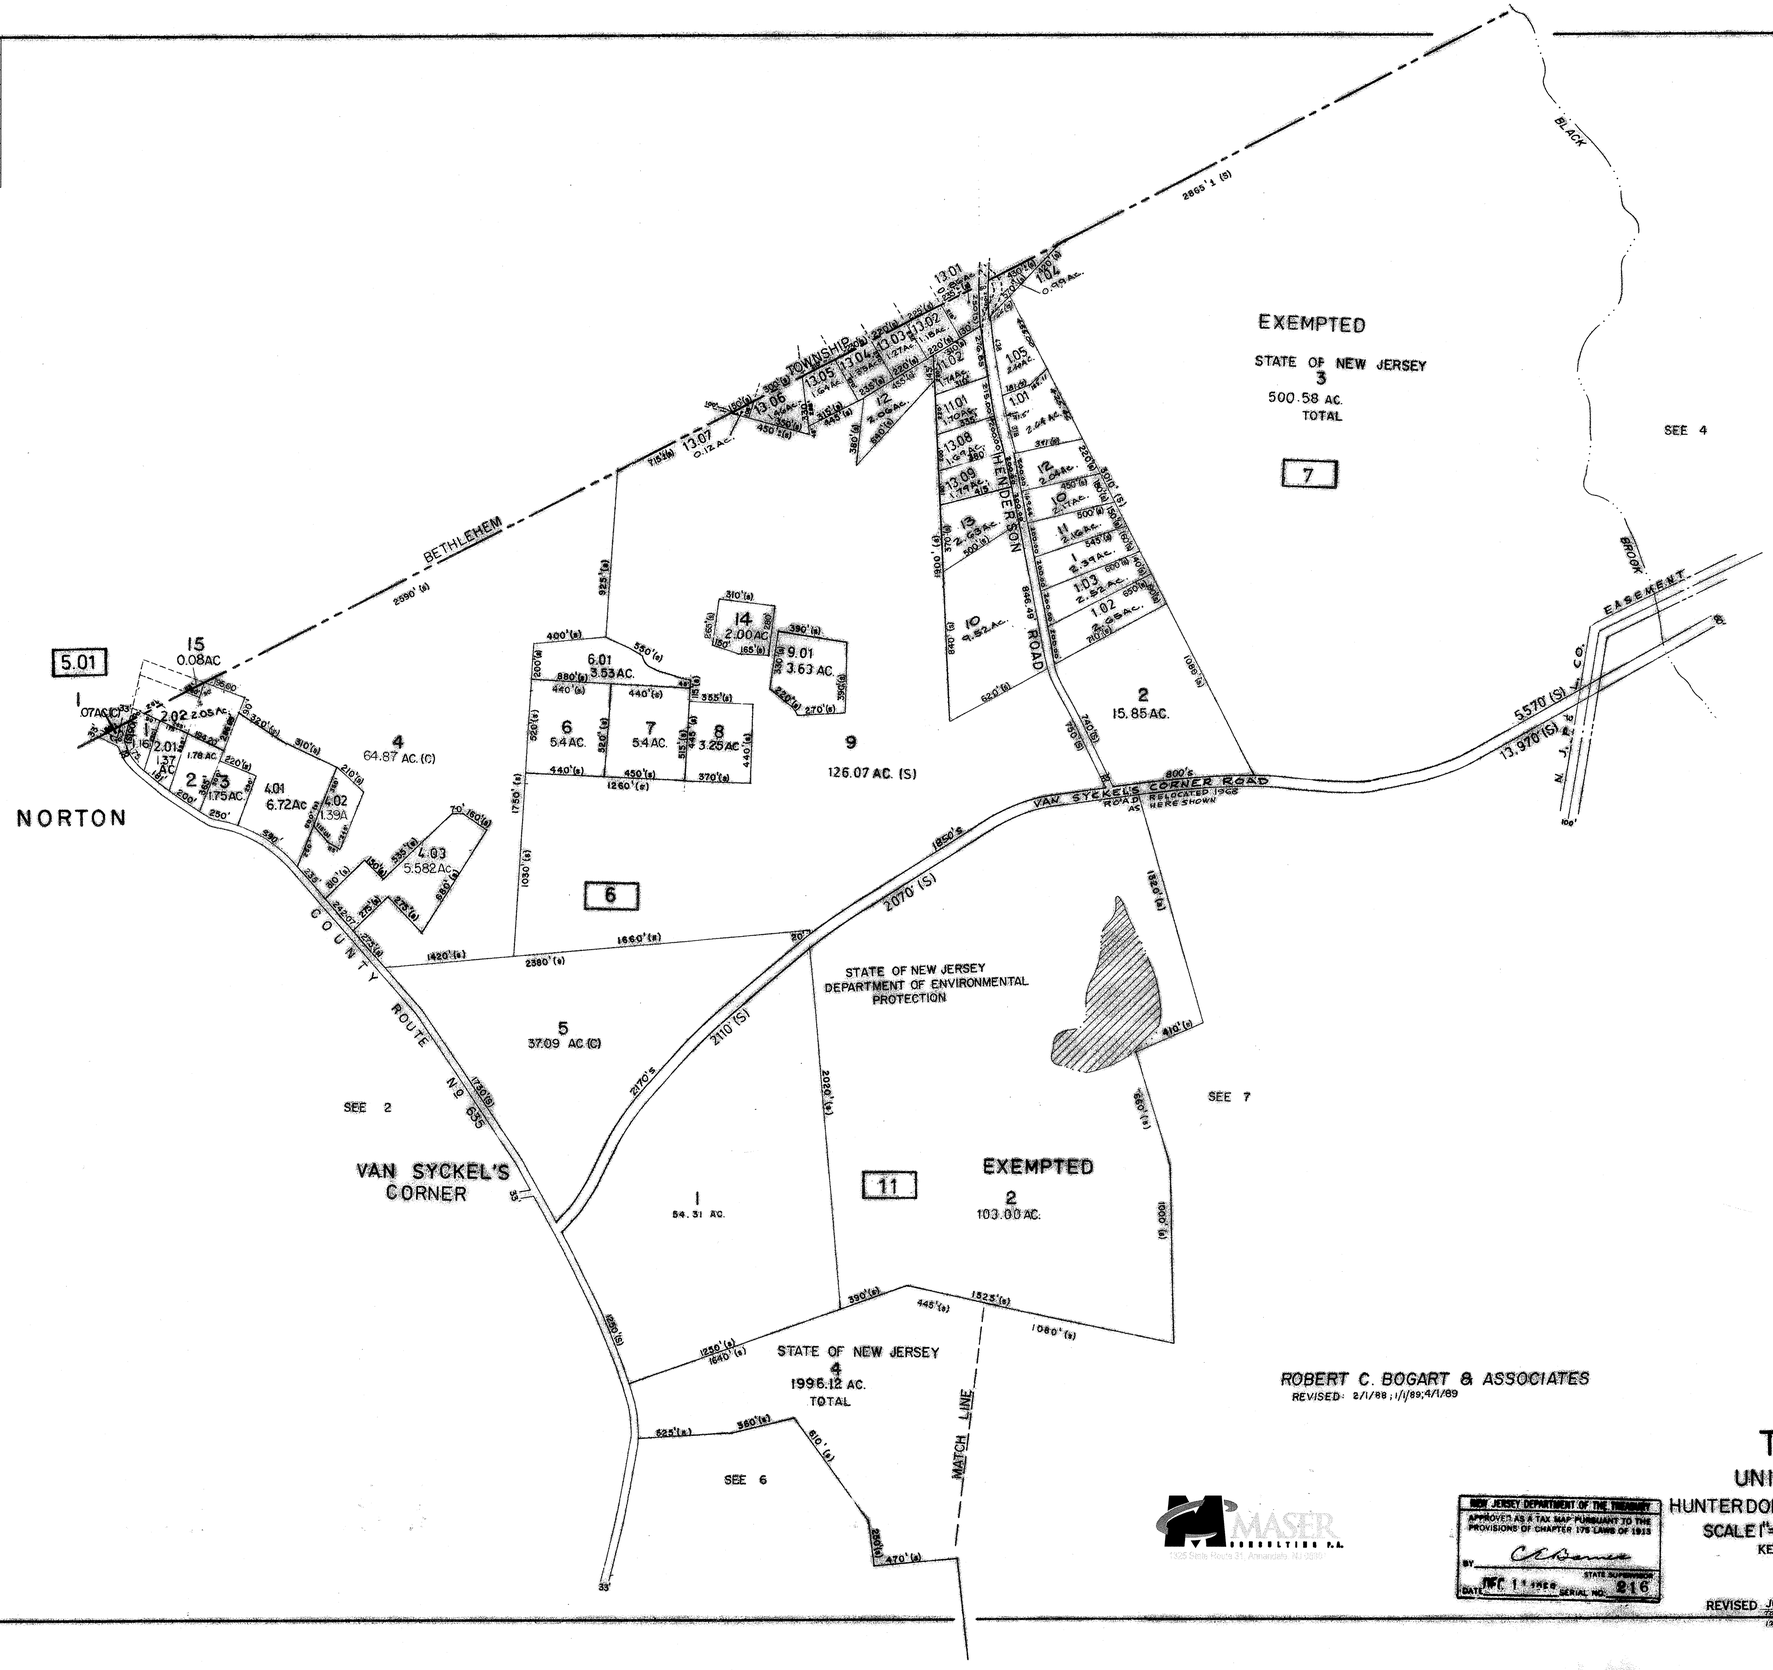

ROBERT C. BOGART & ASSOCIATES
REVISED: 2/1/88; 1/1/89; 4/1/89

MASER CONSULTING P.A.
1325 Route 31, Annandale, N.J. 08801

NEW JERSEY DEPARTMENT OF THE TREASURY
APPROVED AS A TAX MAP PURSUANT TO THE PROVISIONS OF CHAPTER 179 LAWS OF 1913
BY C. Bogart STATE SURVEYOR
DATE NOV 11 1968 SERIAL NO. 216

TAX MAP

UNION TOWNSHIP

HUNTERDON COUNTY, NEW JERSEY

SCALE 1" = 400' OCTOBER 1958

KEYSTONE MAPPING CO. INC.
1454 MT. ROSE AVE.
YORK, PENNSYLVANIA

REVISED JULY 1, 62, 3/5/68, 1/13/69, 4/1/69, 4/1/69, 10/17/73, 8/15/74, 8/1/75, 10/1/76, 8/1/77, 12/31/78, 12/31/79, 10/7/80, 12/31/81