MASER CONSULTING P.A.

ROBERT C. BOGART & ASSOCIATES
REVISED: JAN. 1, 1988, 2/1/88, 10/28/93 DEC. 1993
JAN. 31, 1994

REVISIONS		
DATE	NAME	NO.
MAR. 29, 99	ROBERT C. BOGART	15474
NOV. 21, 00	ROBERT C. BOGART	15474
SEPT. 1, 05	ROBERT C. BOGART	15474

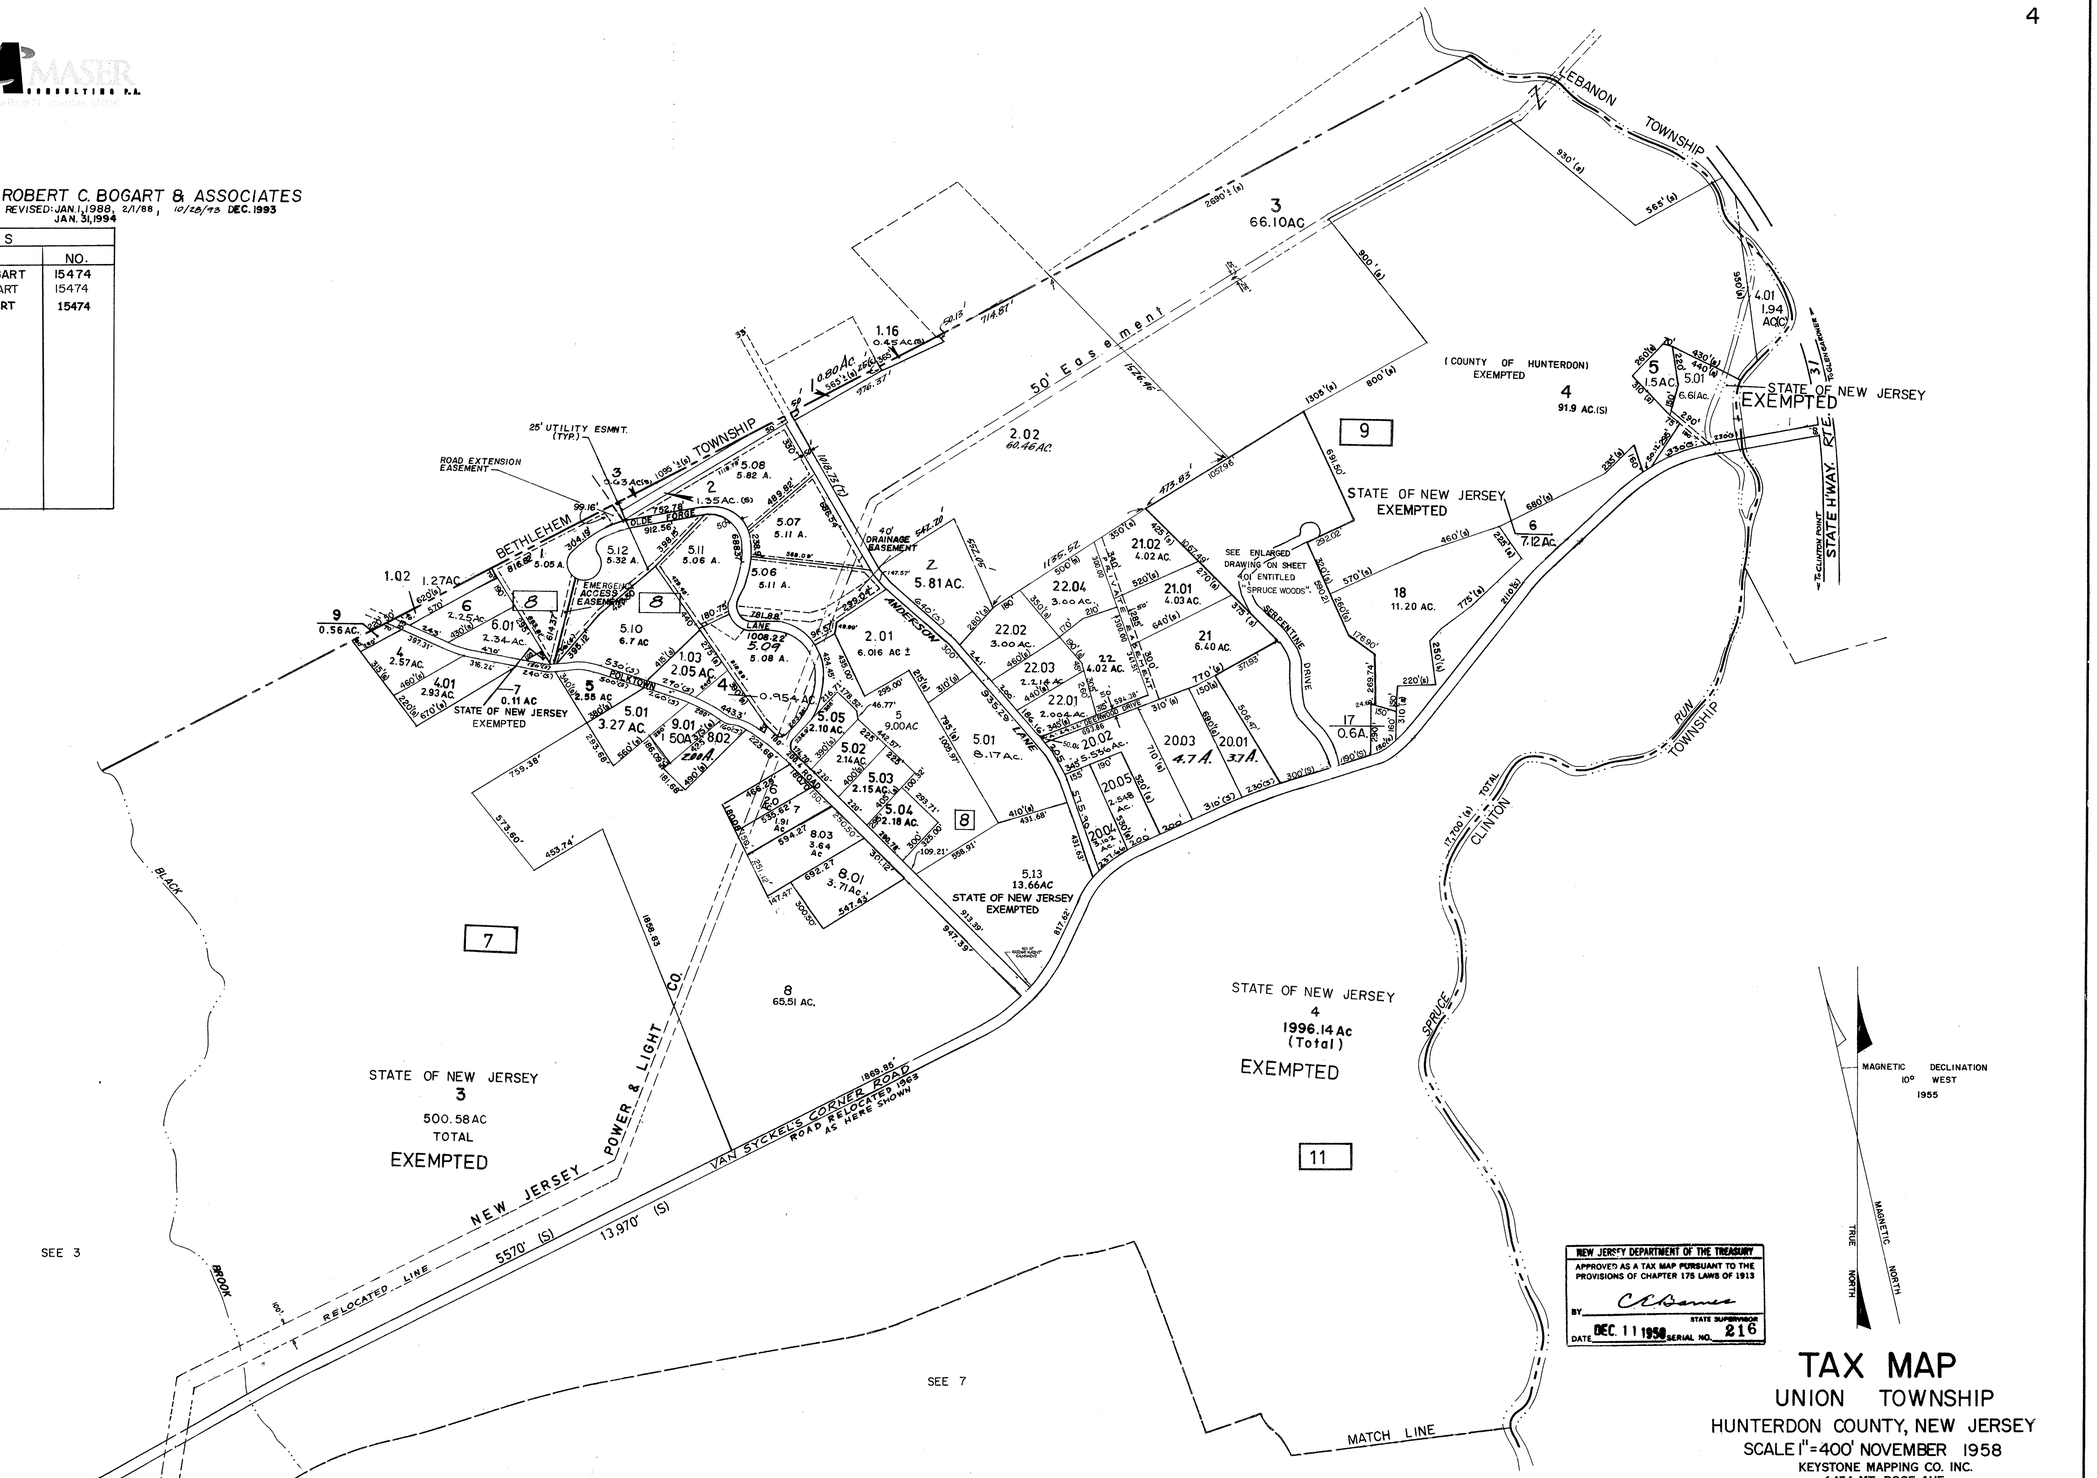

NEW JERSEY DEPARTMENT OF THE TREASURY
APPROVED AS A TAX MAP PURSUANT TO THE PROVISIONS OF CHAPTER 175 LAWS OF 1913
BY C. R. Barnes
STATE SUPERVISOR
DATE DEC. 11 1958 SERIAL NO. 216

TAX MAP
UNION TOWNSHIP
HUNTERDON COUNTY, NEW JERSEY
SCALE 1" = 400' NOVEMBER 1958
KEYSTONE MAPPING CO. INC.
1454 MT. ROSE AVE.
YORK, PENNSYLVANIA

REVISED JULY 1, '62, 9/5/63, 6-7/23/64, 10/4/65, 10/11/68, 12/1/70, 8/27/72, 10/1/73, 12/1/74, 12/6/76, 10/13/77, 12/31/78, 12/31/79, 10/7/80, 10/26/81,