ROBERT C. BOGART & ASSOCIATES
REVISED: JAN. 1, 1987; JAN. 1, 1988, 2/1/88, 4/1/89, 5/31/90, 8/29/97

REVISIONS		
DATE	NAME	NO.
OCT, 31, 1999	ROBERT C. BOGART	15474
FEB. 7, 2001	ROBERT C. BOGART	15474
OCT 30, 2001	ROBERT C. BOGART	15474
FEB 26, 2004	ROBERT C. BOGART	15474
DEC. 3, 2005	ROBERT C. BOGART	15474

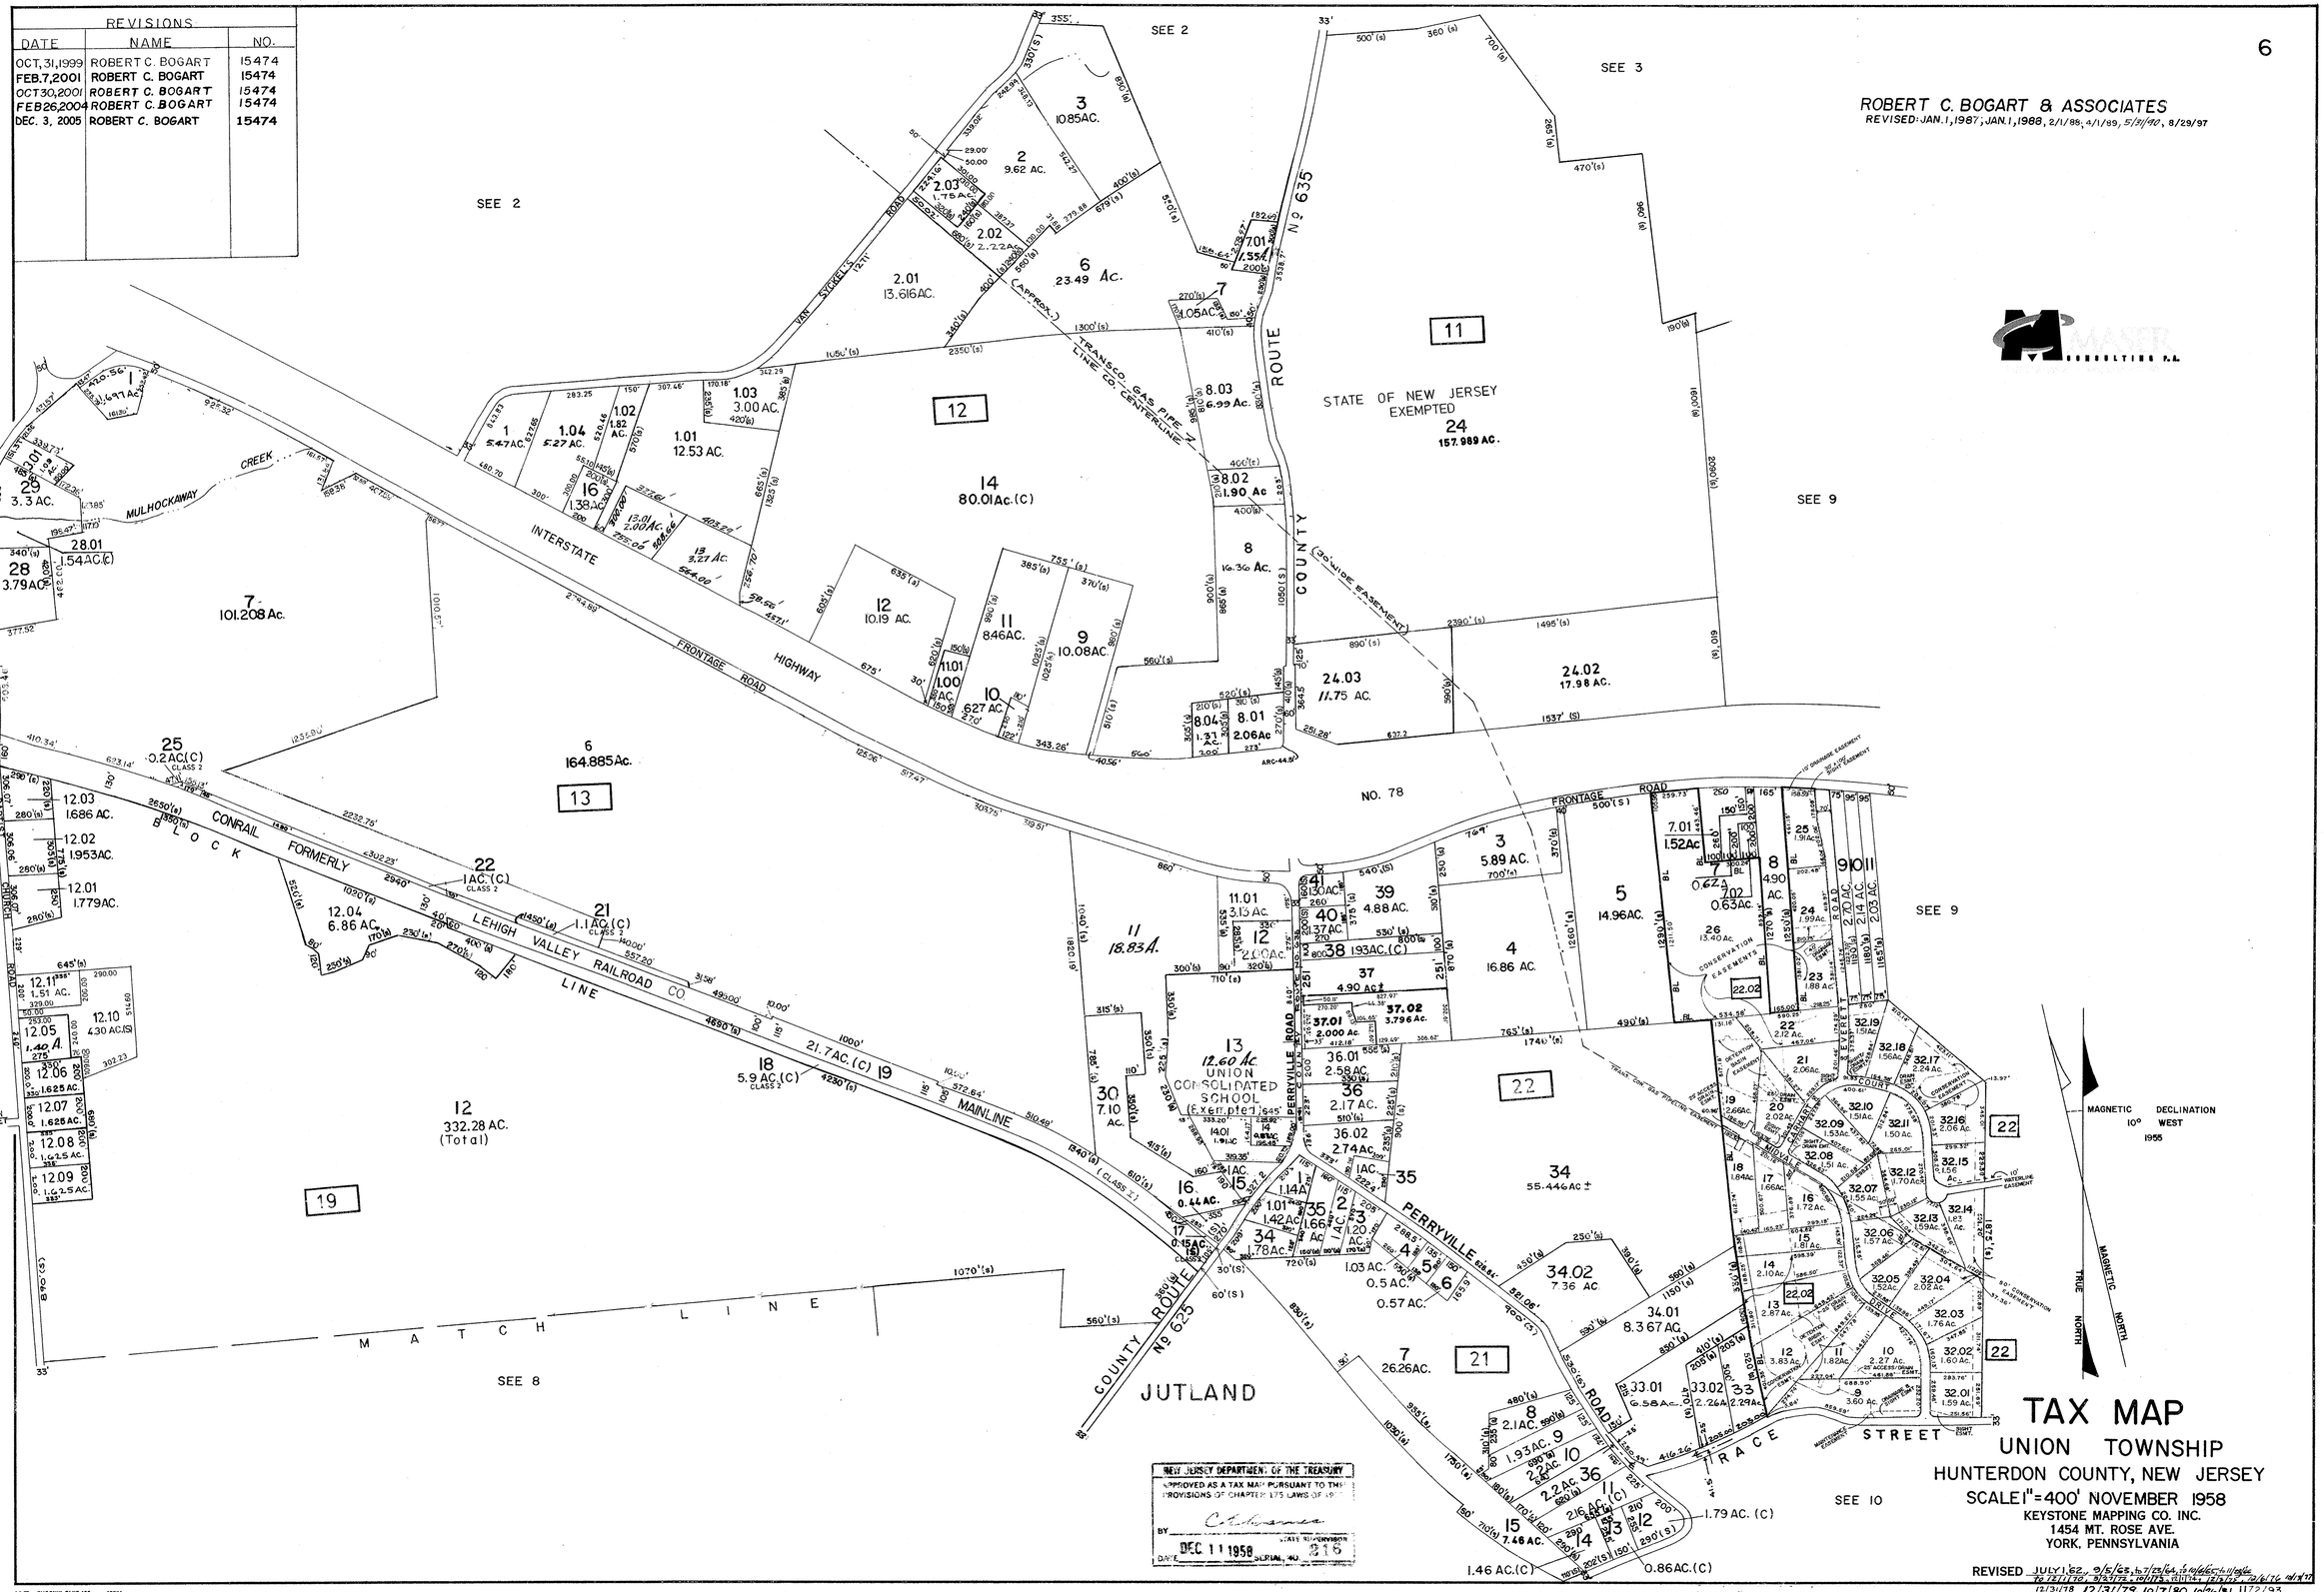

TAX MAP
UNION TOWNSHIP
HUNTERDON COUNTY, NEW JERSEY
SCALE 1" = 400' NOVEMBER 1958
KEYSTONE MAPPING CO. INC.
1454 MT. ROSE AVE.
YORK, PENNSYLVANIA

REVISED JULY 1, 62, 9/5/63, to 7/25/64, to 10/6/65, to 11/28/66, to 12/1/70, 8/23/72, 10/1/73, 12/1/74, 12/3/75, 10/6/76, 10/7/77, 12/31/78, 12/31/79, 10/7/80, 10/26/81 11/2/93

NEW JERSEY DEPARTMENT OF THE TREASURY
APPROVED AS A TAX MAP PURSUANT TO THE PROVISIONS OF CHAPTER 175 LAWS OF 19[illegible]
BY [signature] STATE SUPERVISOR
DATE DEC 11 1958 SERIAL NO. 216