REVISIONS		
DATE	NAME	LIC. NO.

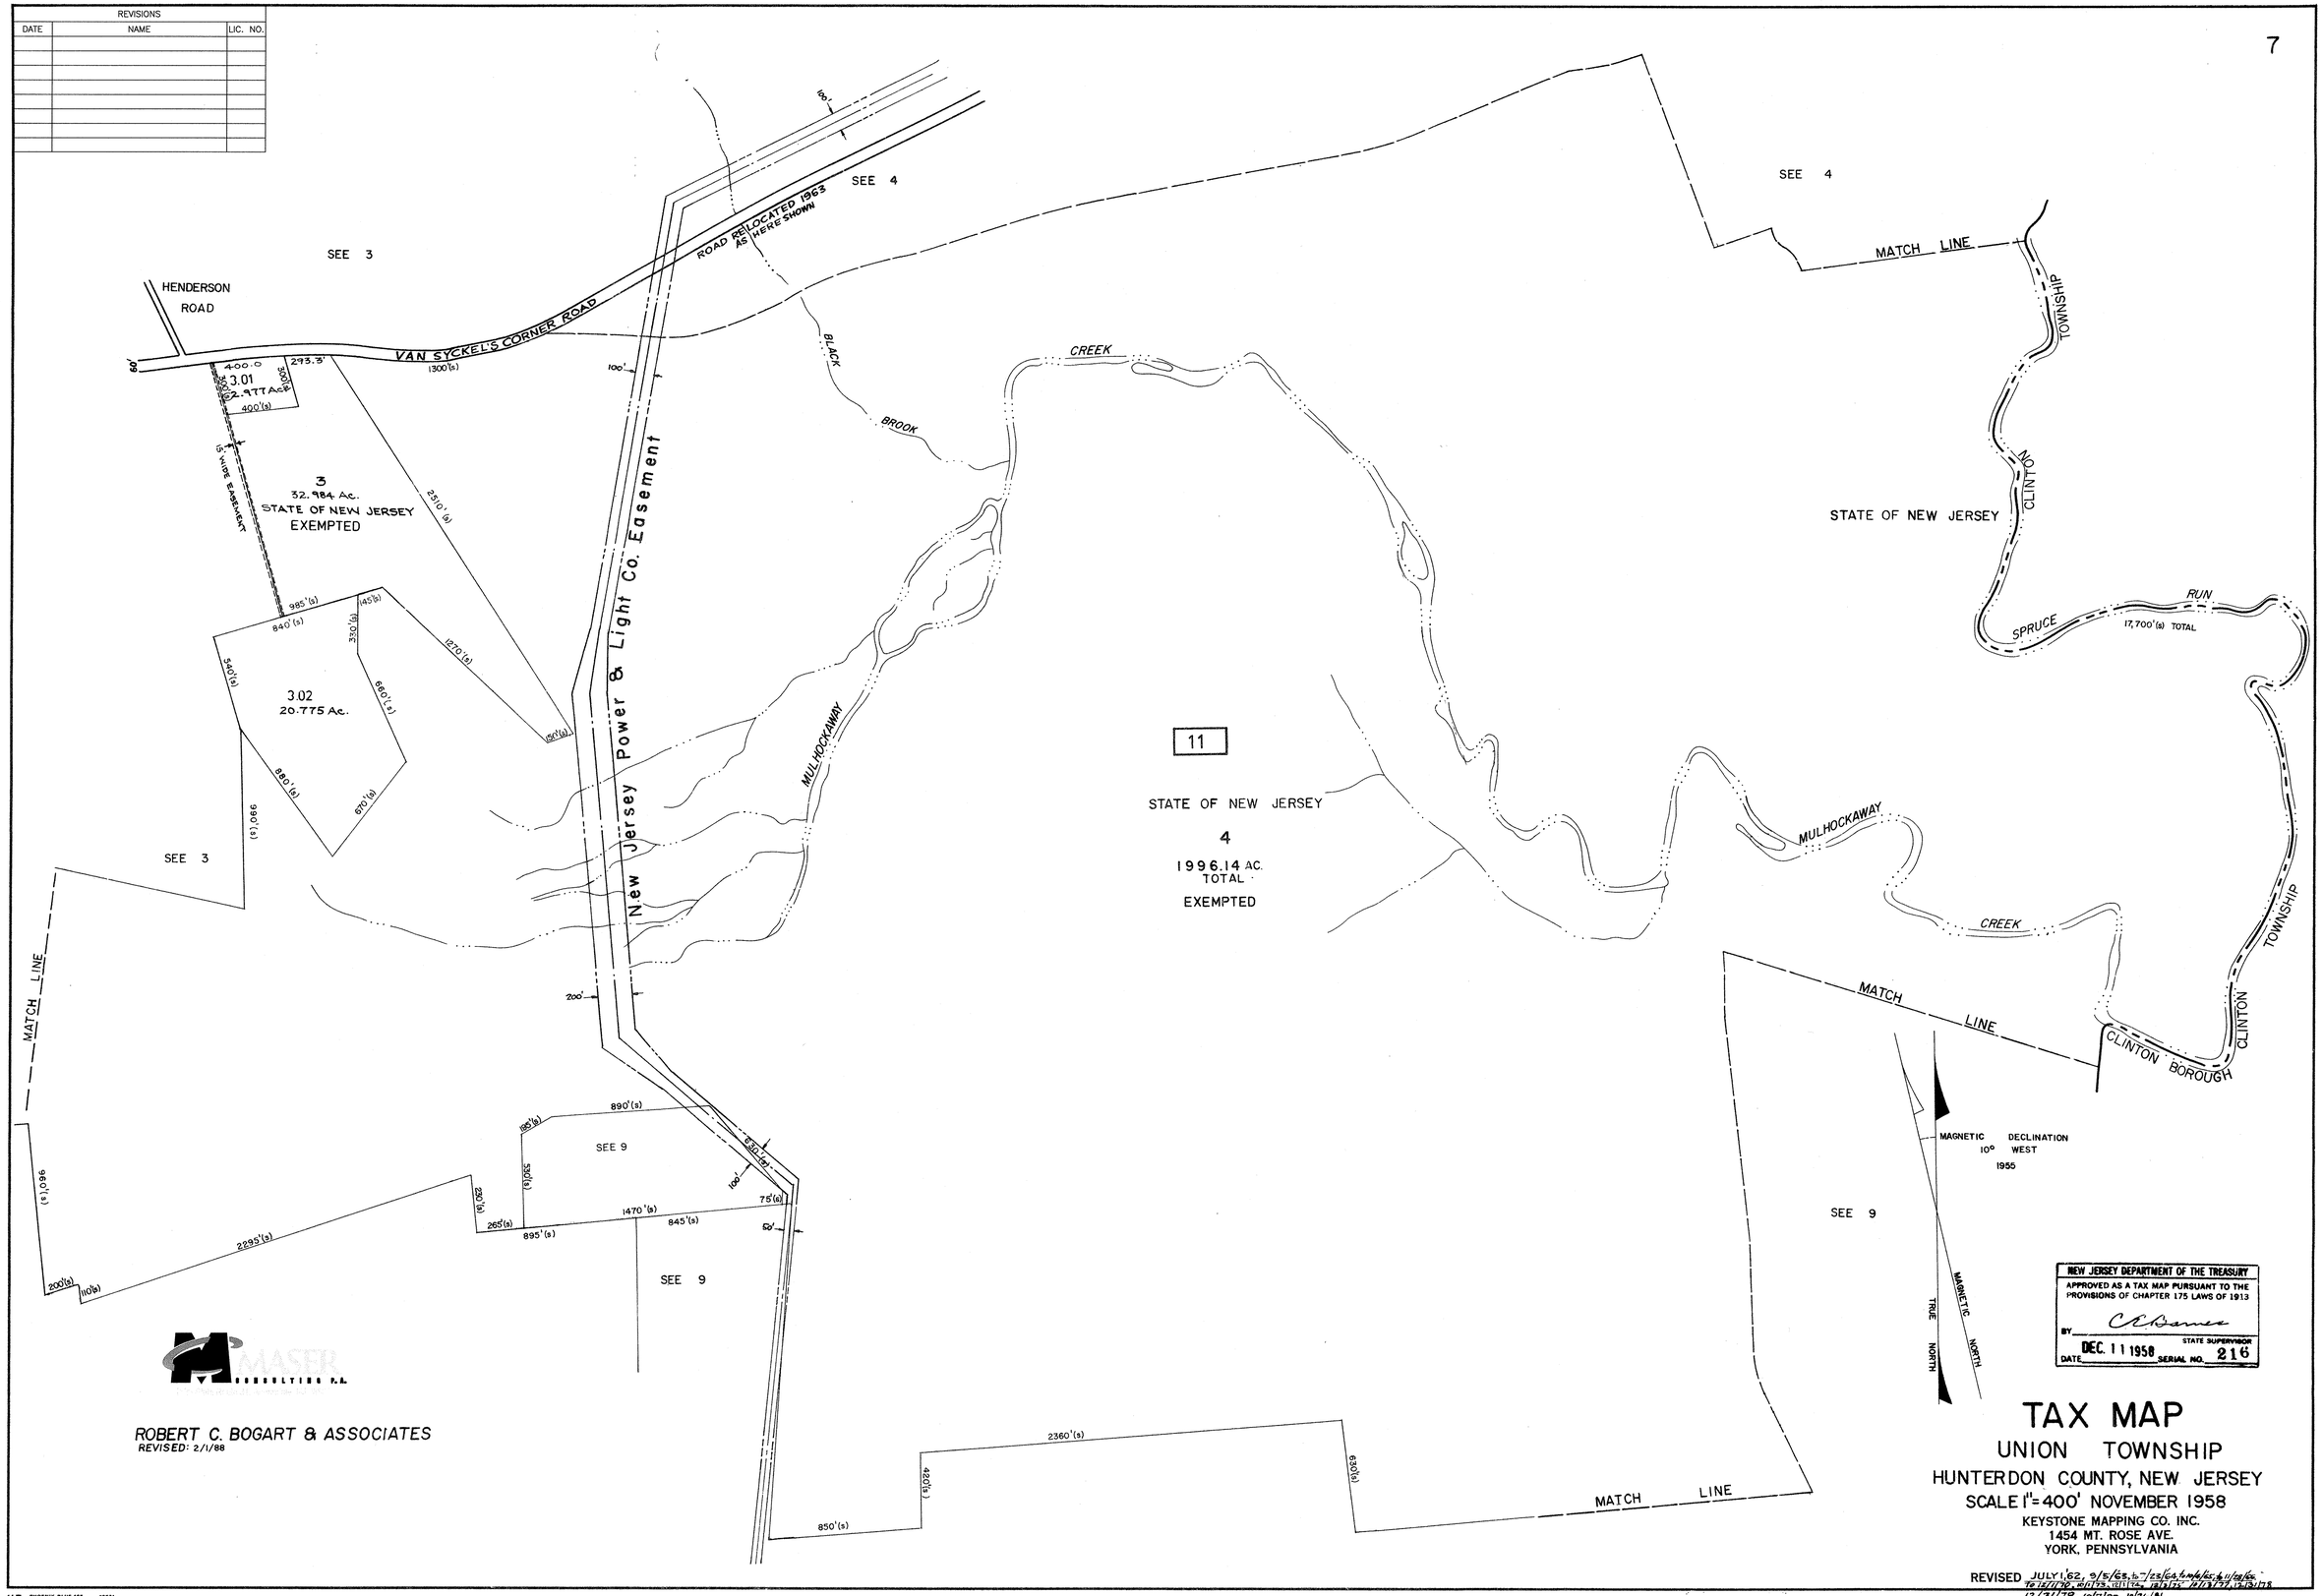

NEW JERSEY DEPARTMENT OF THE TREASURY
APPROVED AS A TAX MAP PURSUANT TO THE PROVISIONS OF CHAPTER 175 LAWS OF 1913
BY C.E. Barnes
STATE SUPERVISOR
DATE DEC. 11 1958 SERIAL NO. 216

MASER CONSULTING P.A.

ROBERT C. BOGART & ASSOCIATES
REVISED: 2/1/88

TAX MAP
UNION TOWNSHIP
HUNTERDON COUNTY, NEW JERSEY
SCALE 1"=400' NOVEMBER 1958
KEYSTONE MAPPING CO. INC.
1454 MT. ROSE AVE.
YORK, PENNSYLVANIA

REVISED JULY 1, '62, 9/5/63, to 7/23/64, to 10/6/65, to 11/28/66, to 12/1/70, 10/1/73, 12/1/74, 12/3/75, 12/13/77, 12/31/78, 12/31/79, 10/7/80, 10/24/81