REVISIONS		
DATE	NAME	NO.
OCT, 31, 1999	ROBERT C. BOGART	15474
DEC 13, 2004	ROBERT C. BOGART	15474
FEB. 17, 2005	ROBERT C. BOGART	15474
MAY 11, 2006	ROBERT C. BOGART	15474

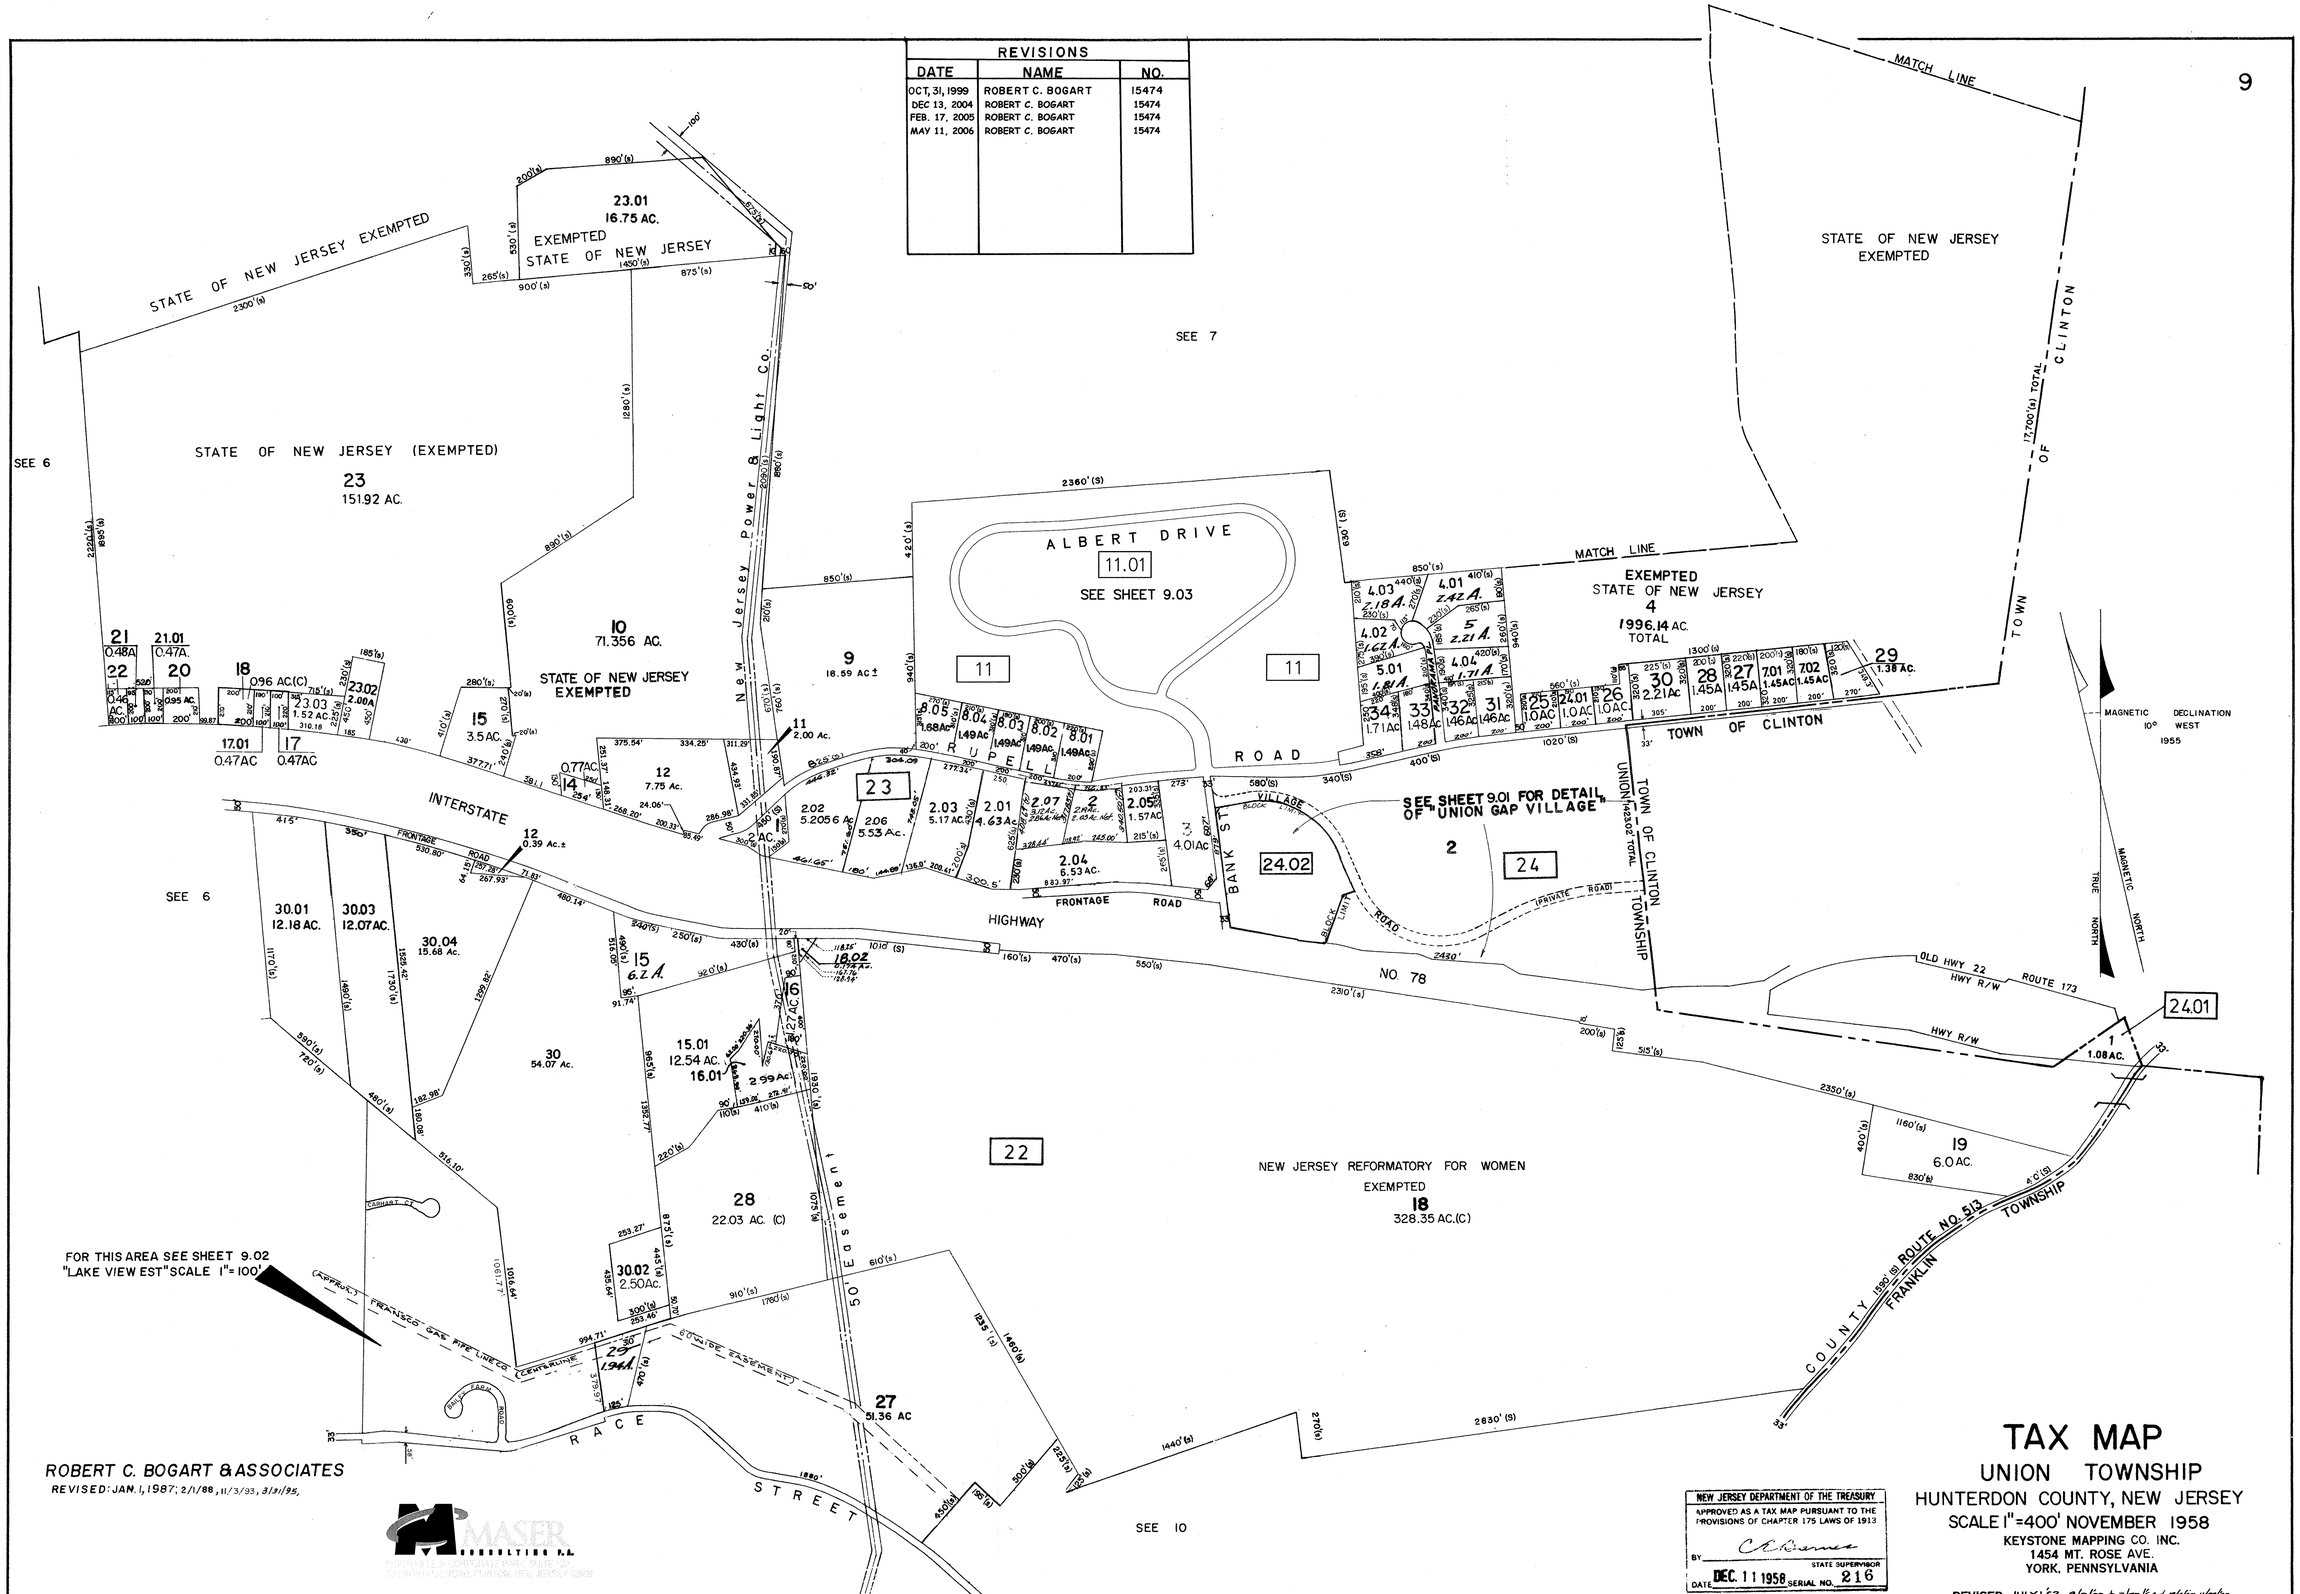

ROBERT C. BOGART & ASSOCIATES
REVISED: JAN. 1, 1987; 2/1/88, 11/3/93, 3/31/95,

MASER CONSULTING P.A.

NEW JERSEY DEPARTMENT OF THE TREASURY
APPROVED AS A TAX MAP PURSUANT TO THE PROVISIONS OF CHAPTER 175 LAWS OF 1913
BY C. R. Barnes STATE SUPERVISOR
DATE DEC. 11 1958 SERIAL NO. 216

TAX MAP

UNION TOWNSHIP

HUNTERDON COUNTY, NEW JERSEY

SCALE 1" = 400' NOVEMBER 1958

KEYSTONE MAPPING CO. INC.
1454 MT. ROSE AVE.
YORK, PENNSYLVANIA

REVISED JULY 1, 62, 9/6/62, 6/7/64, 6/14/66, 11/20/66, 10/31/70, 12/31/71, 12/31/72, 12/6/76, 12/15/77, 12/31/78, 12/31/79, 10/7/80, 10/20/81